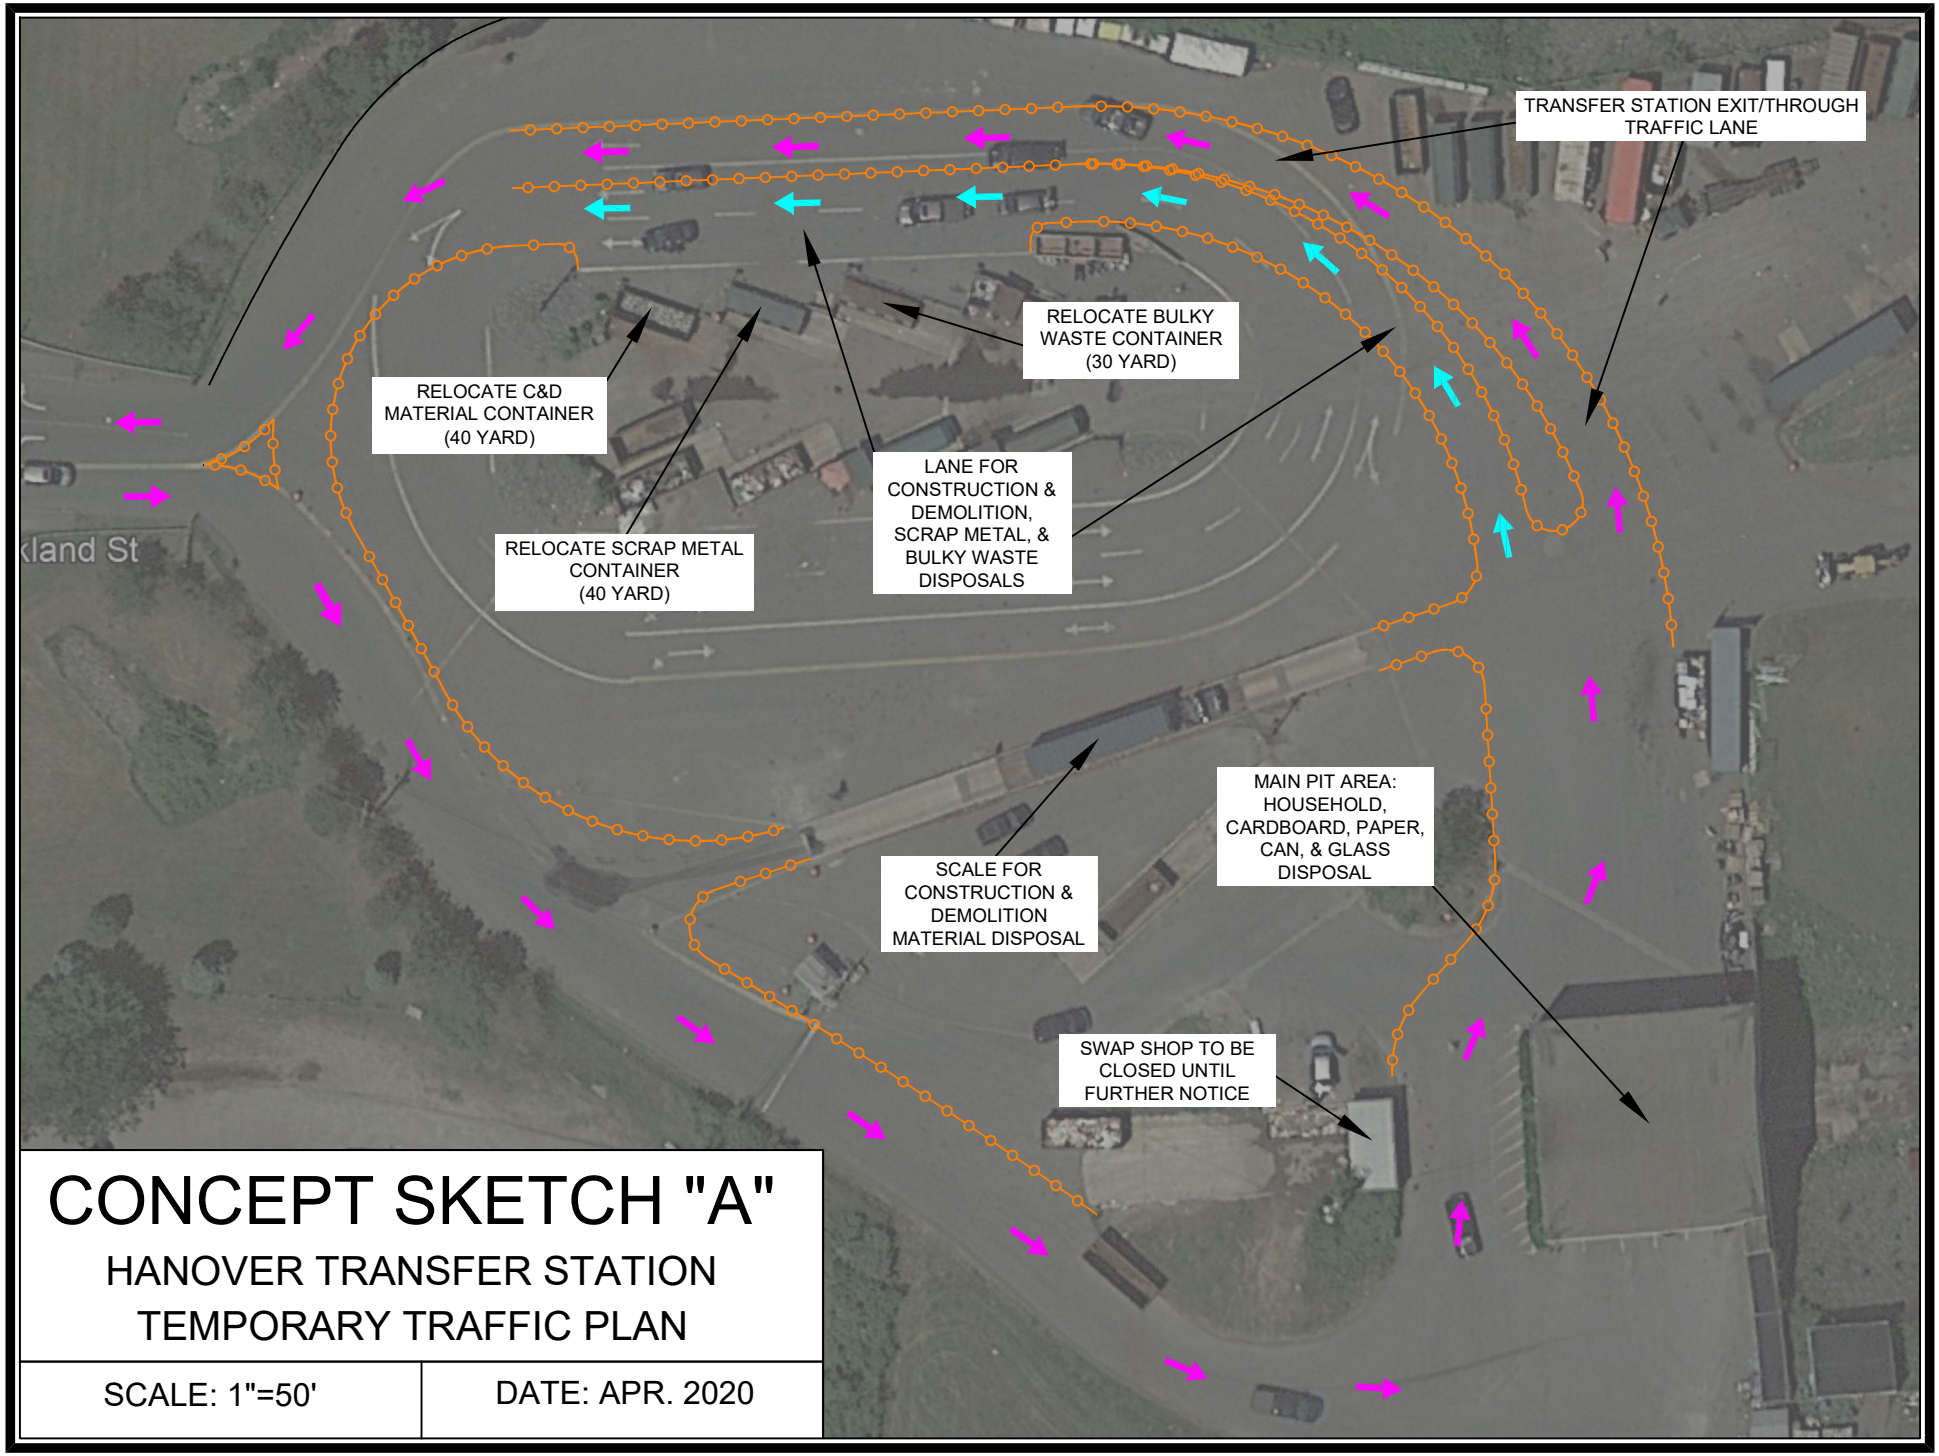

CONCEPT SKETCH "A"

HANOVER TRANSFER STATION TEMPORARY TRAFFIC PLAN

SCALE: 1"=50'	DATE: APR. 2020